PROPOSED IMPROVEMENTS

HOLLYWOOD DR: SILVERTON RD TO GREENFIELD LN

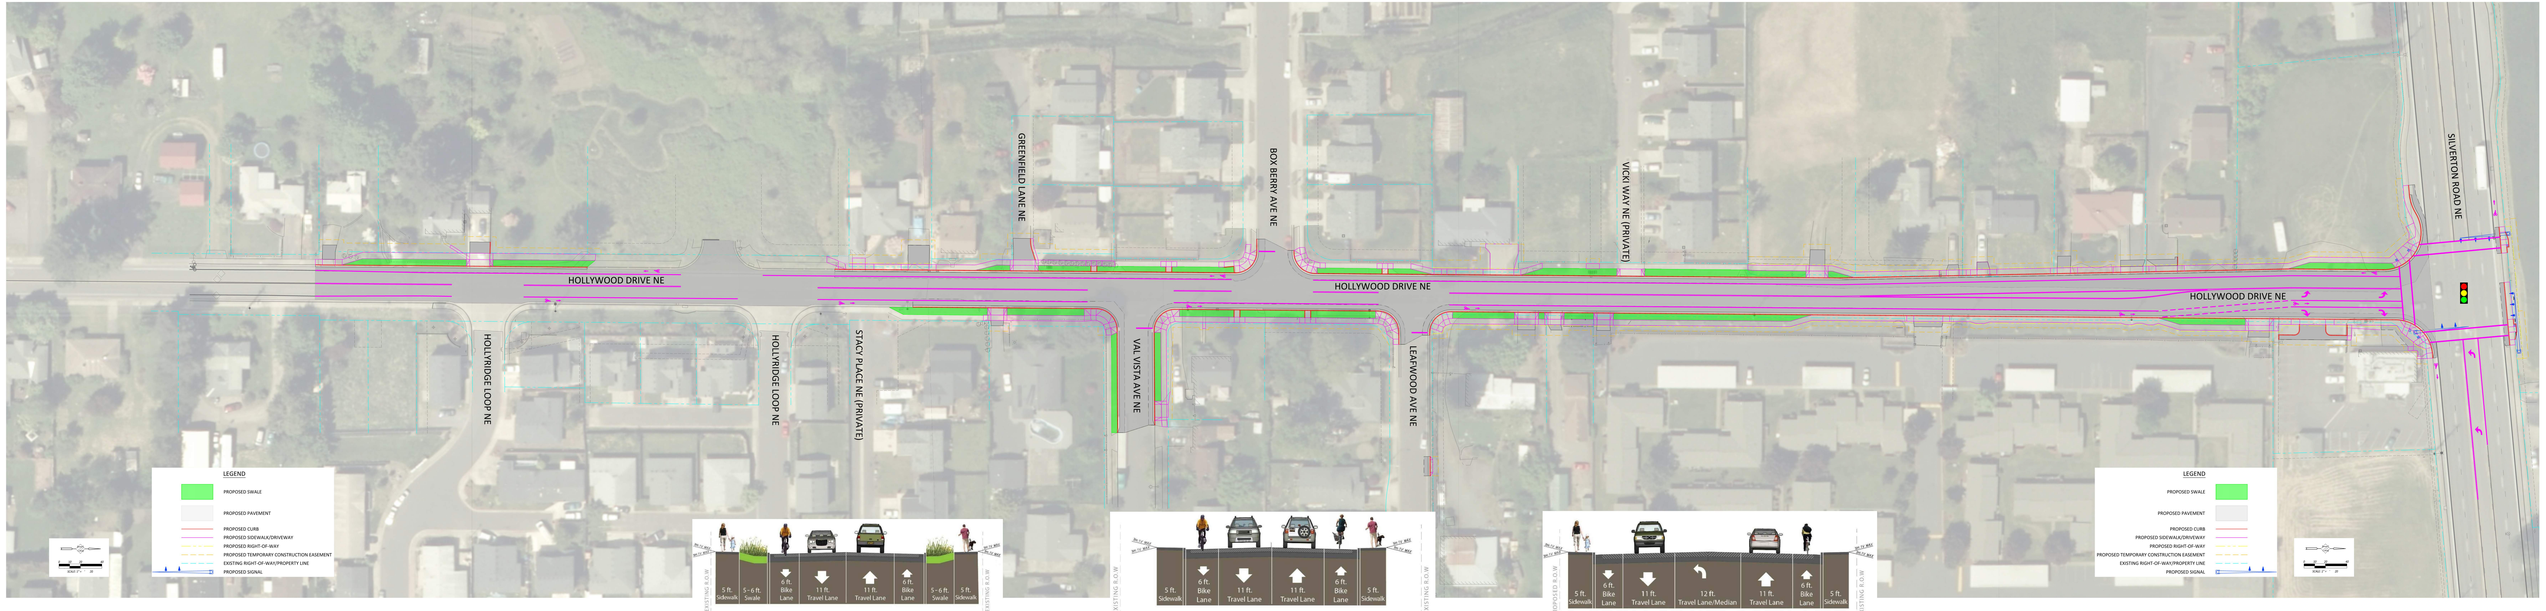

FULL STREET SECTION WITH VEGETATED SWALE BUFFER

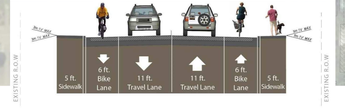

FULL STREET SECTION WITH CURB TIGHT SIDEWALKS

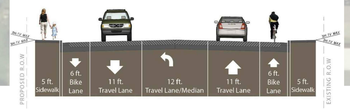

FULL STREET SECTION WITH LEFT TURN LANE AT SILVERTON RD